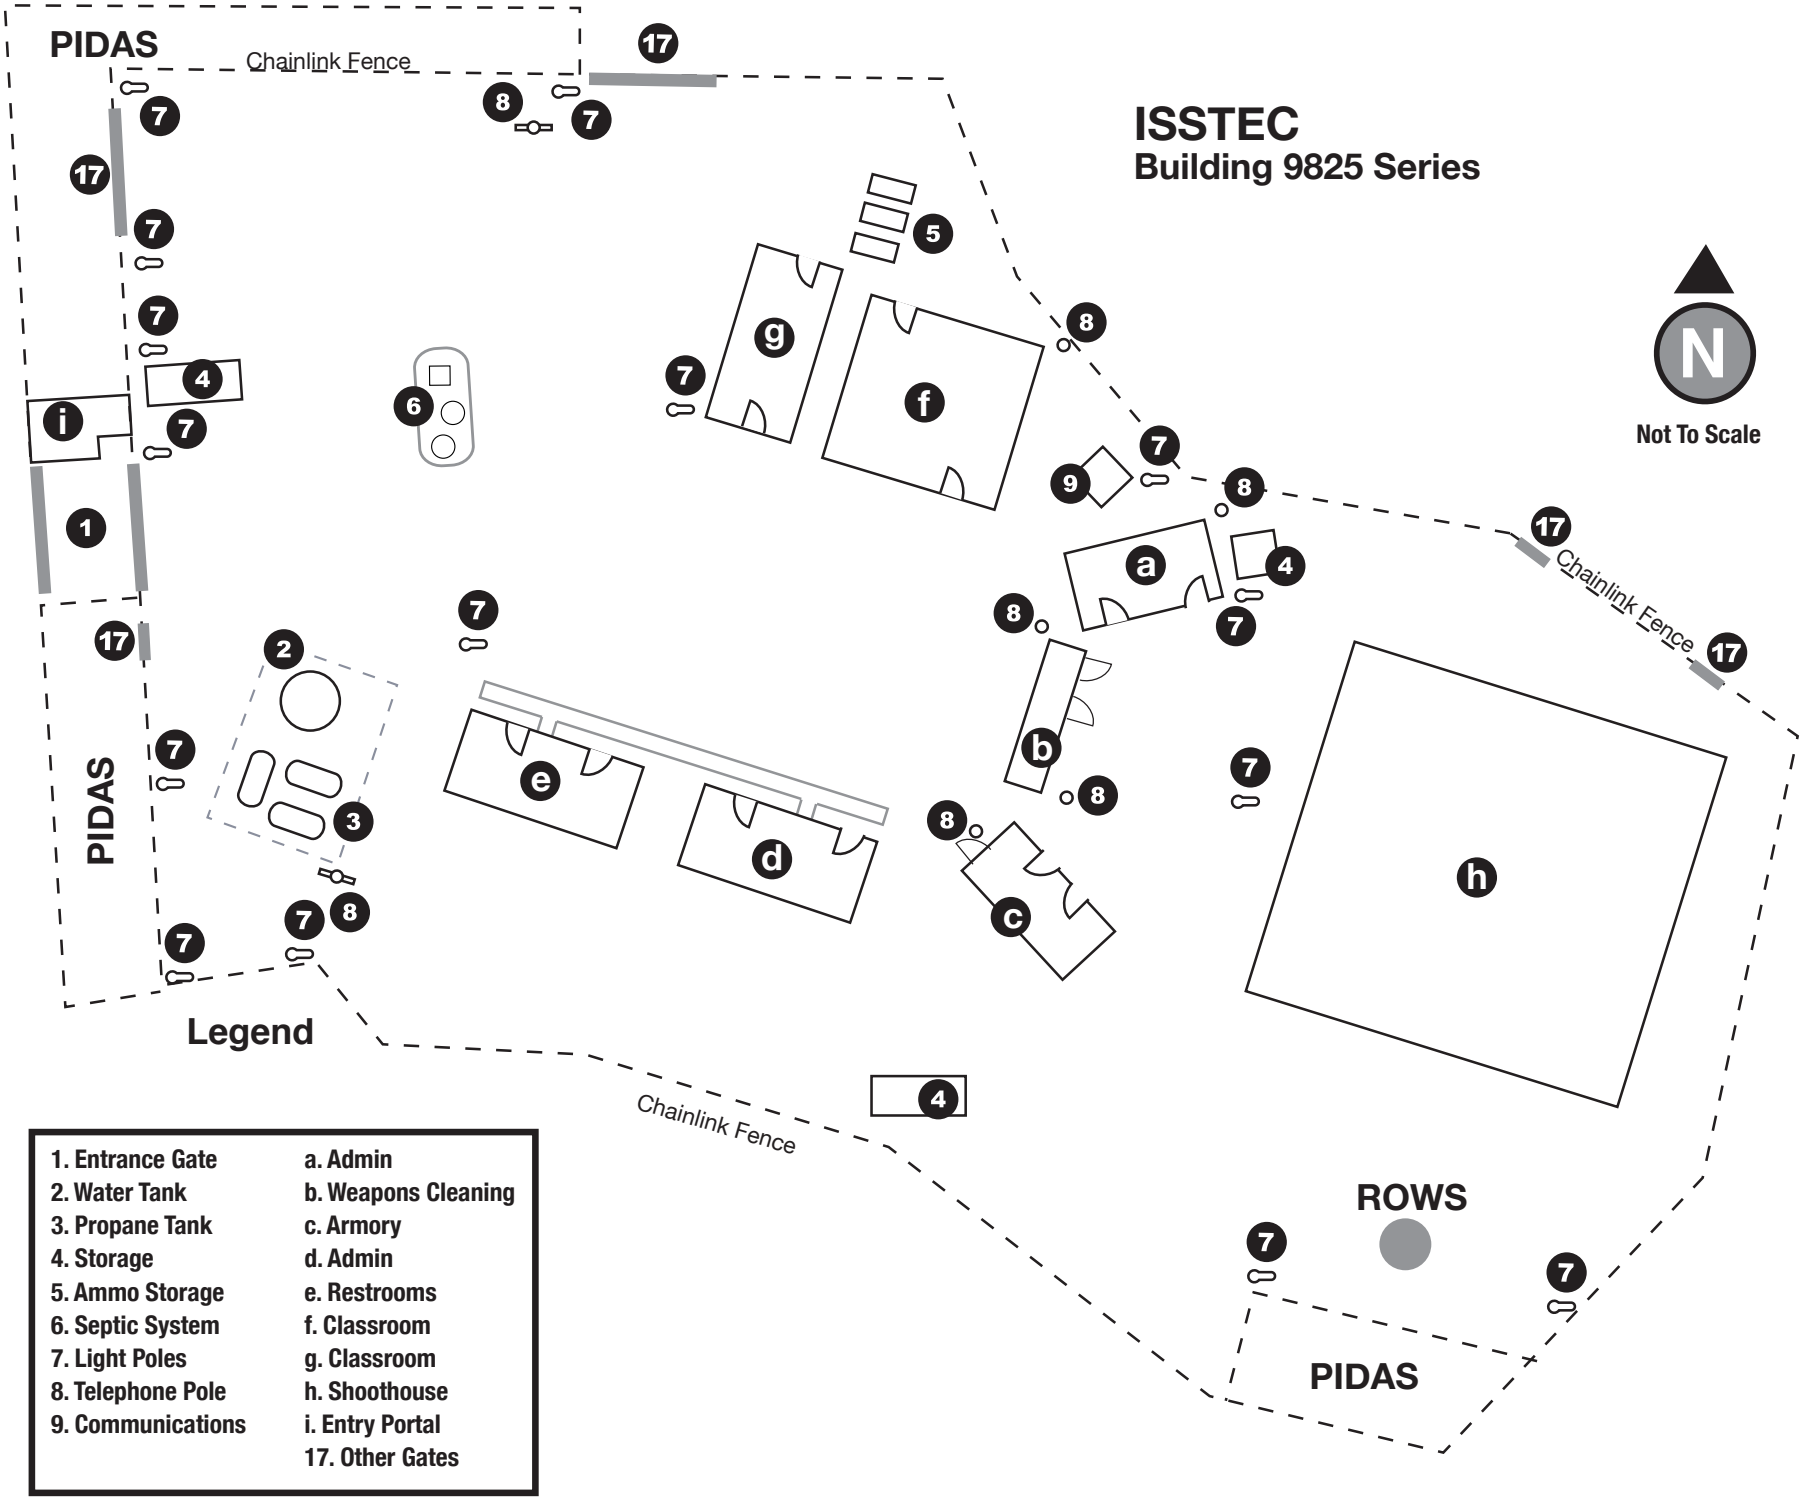
ISSTEC
Building 9825 Series
Not To Scale
N
PIDAS
Chainlink Fence
PIDAS
Chainlink Fence
Chainlink Fence
ROWS
PIDAS
Legend
1. Entrance Gate
2. Water Tank
3. Propane Tank
4. Storage
5. Ammo Storage
6. Septic System
7. Light Poles
8. Telephone Pole
9. Communications
a. Admin
b. Weapons Cleaning
c. Armory
d. Admin
e. Restrooms
f. Classroom
g. Classroom
h. Shoothouse
i. Entry Portal
17. Other Gates